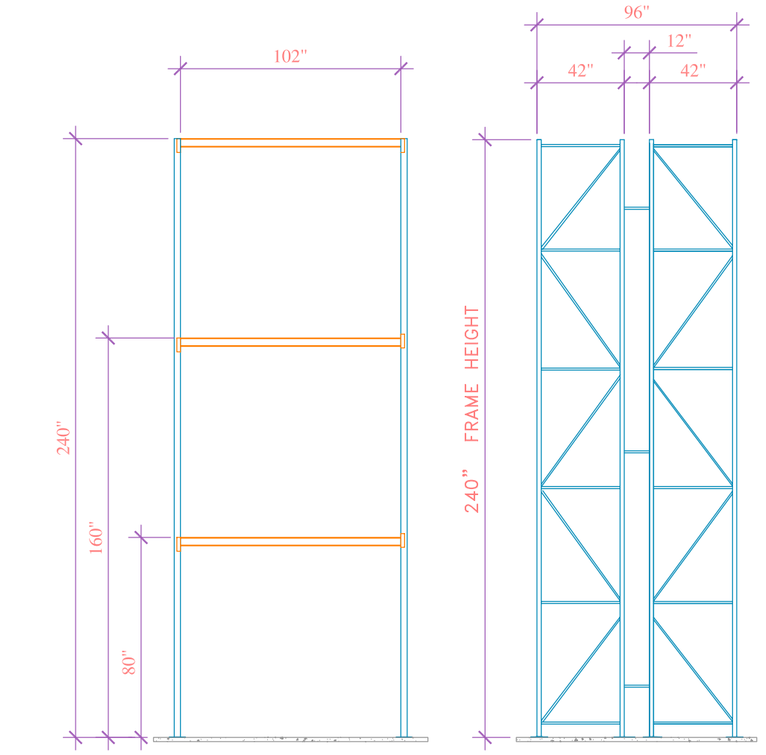

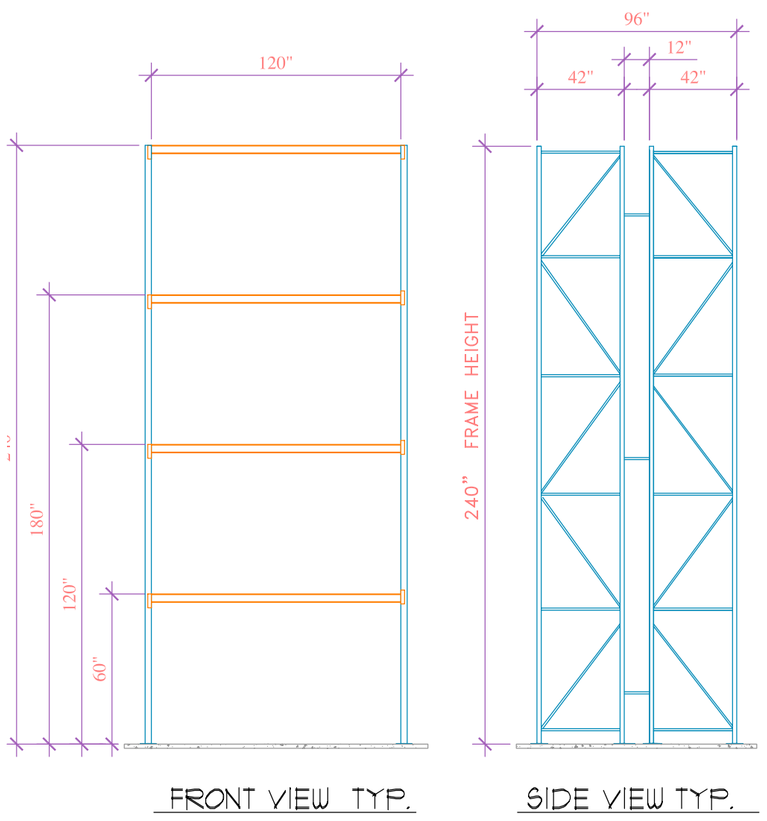

ELEVATIONS

SCALE: 1/4" = 1'-0"

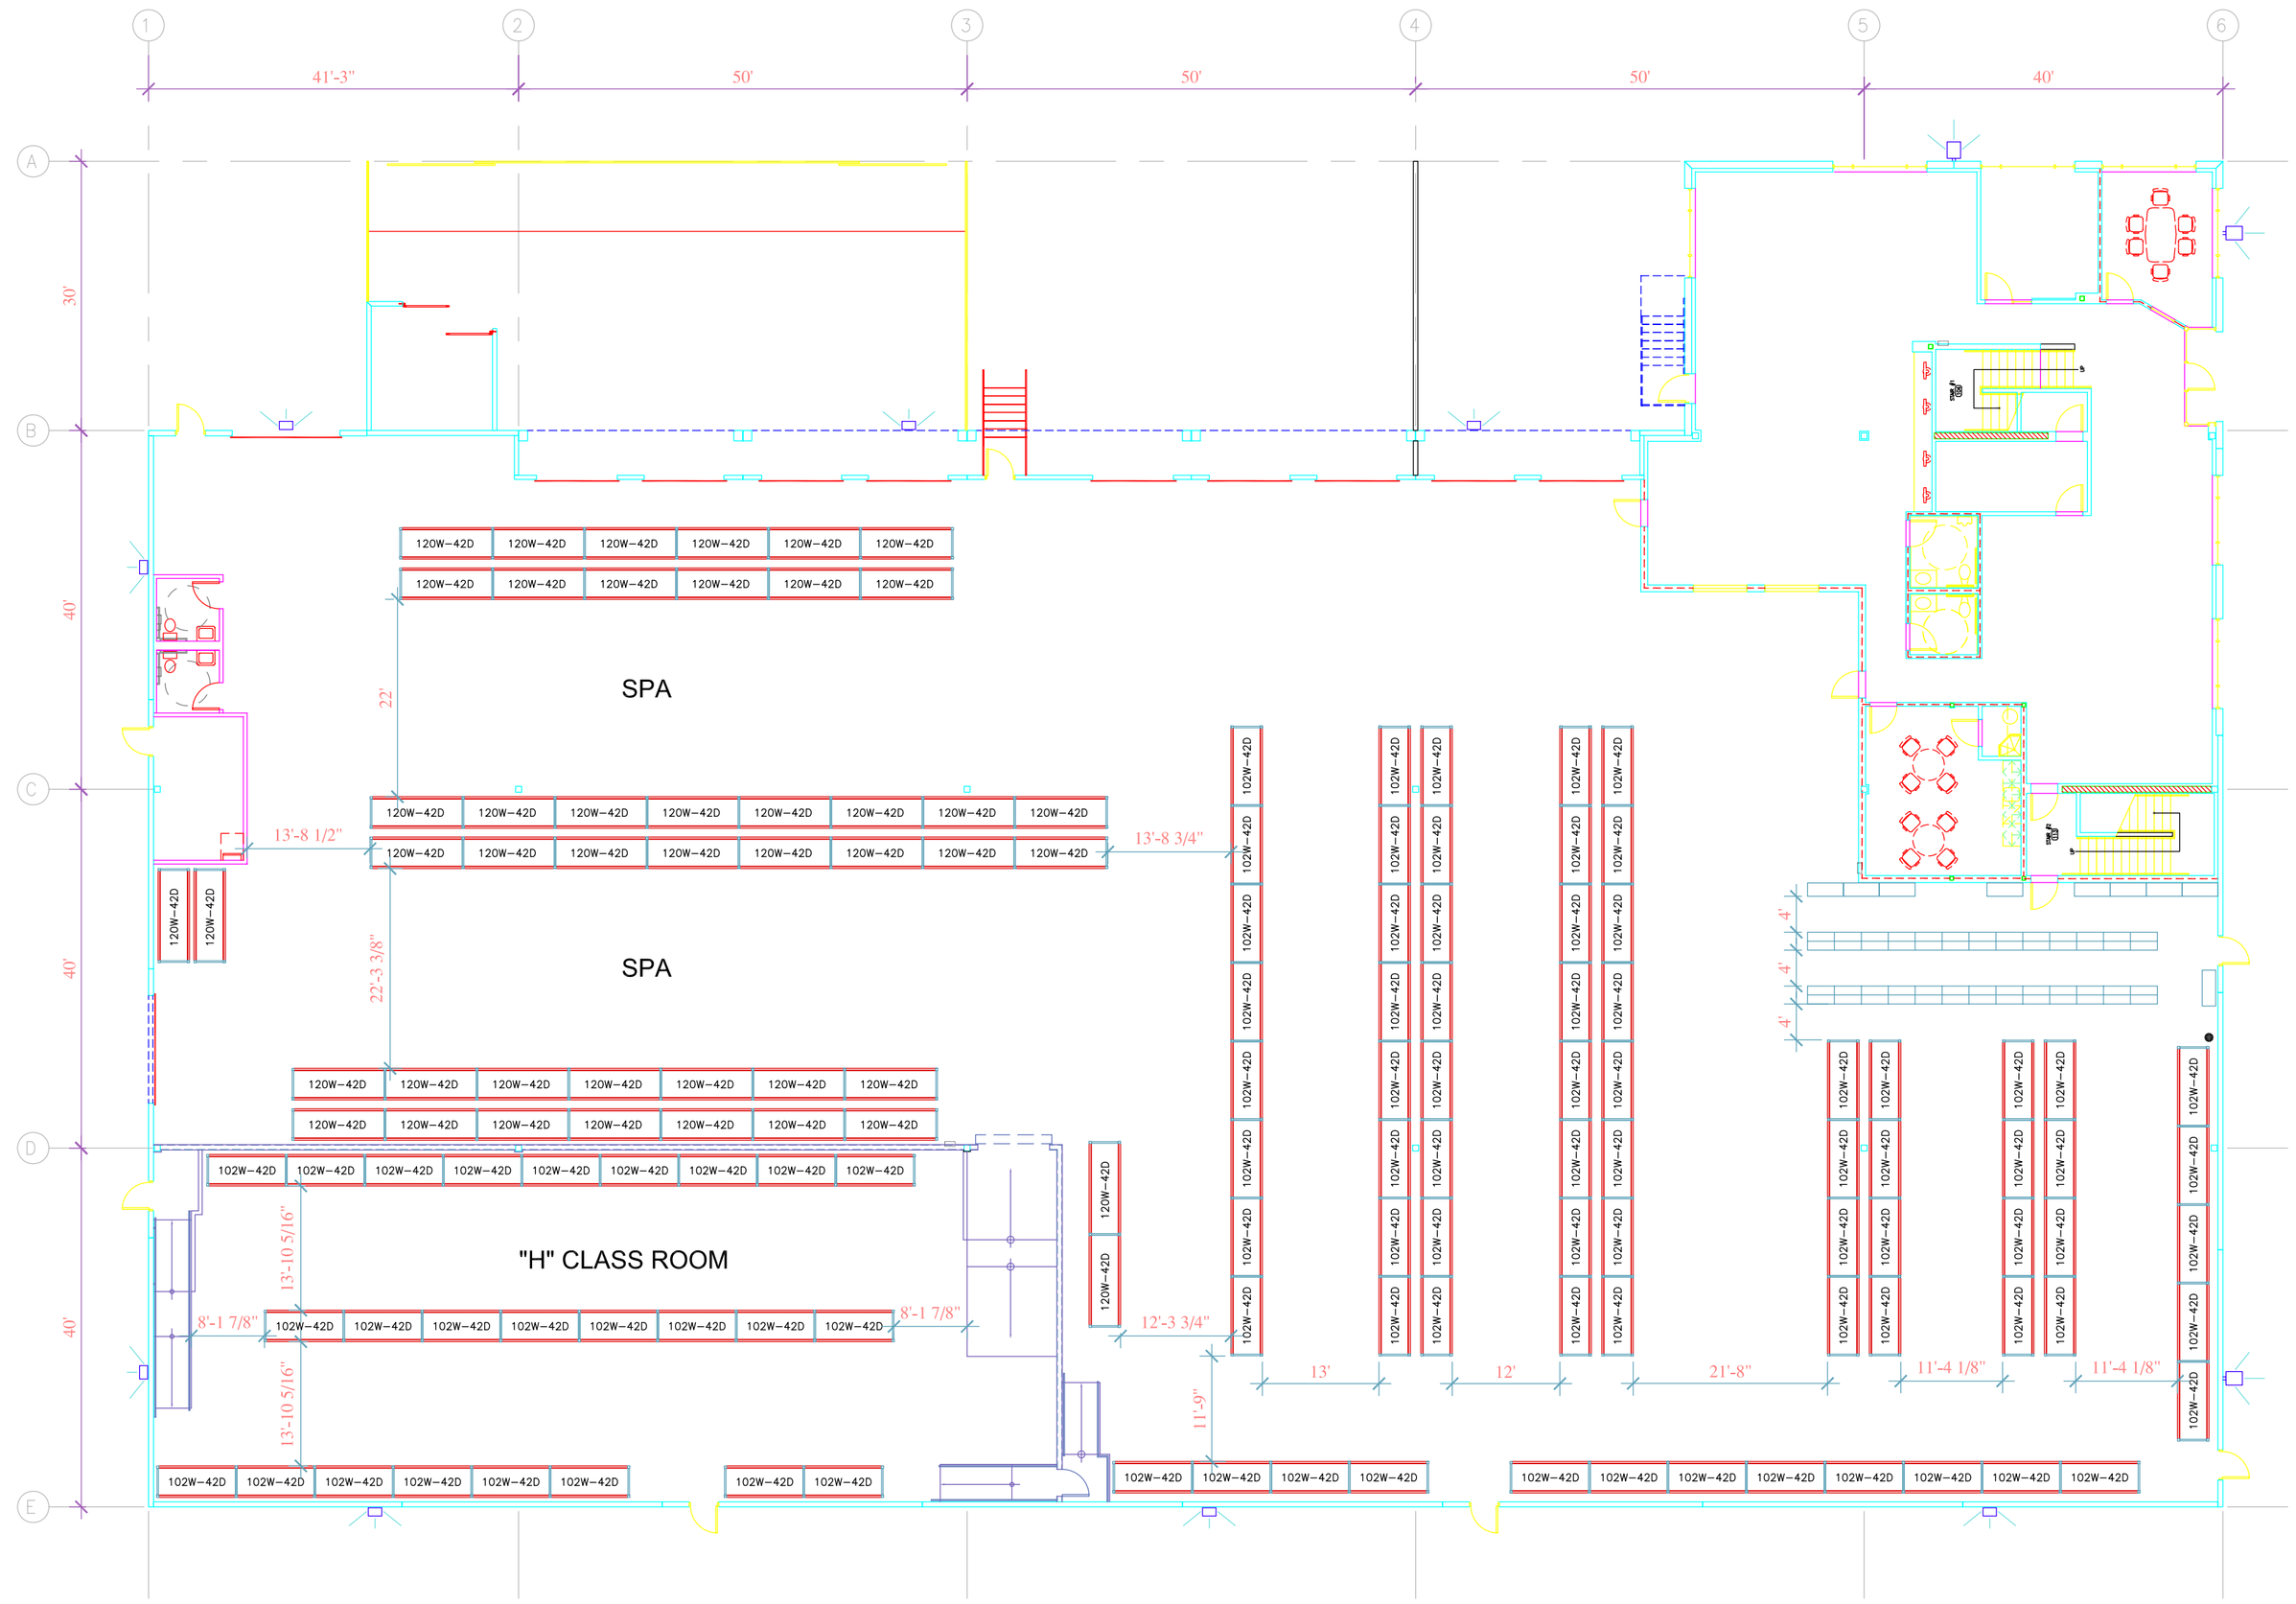

PLAN VIEW

SCALE: 3/32" = 1'-0"

NORTH

REVISION			
NO.	DATE	DESCRIPTION	BY
1			
2			
3			
4			
5			
6			

THIS DRAWING AND DESIGNS THEREON SHALL NOT BE DUPLICATED, USED OR DISCLOSED TO OTHERS FOR PROCUREMENT OR OTHER PURPOSES, EXCEPT AS OTHERWISE AUTHORIZED BY CONTRACT, WITHOUT EXPRESS WRITTEN CONSENT OF ENGINEERED PRODUCTS. ALL REPRODUCTIONS SHALL BEAR THIS NOTICE.

ENGINEERED PRODUCTS
18211 Andover Park West, Seattle, WA 98188
Phone: 206-394-3300 Fax: 206-575-6688
Storage and Material Handling Specialists

DRAWINGS PREPARED FOR

DRAWN BY: L.PALIS

SCALE: STATED

DATE: 09/21/05

JOB NO: 092105-001

CHECKED BY: RF

SHEET NO. 1 OF 1 SHEETS